STREET SCENE

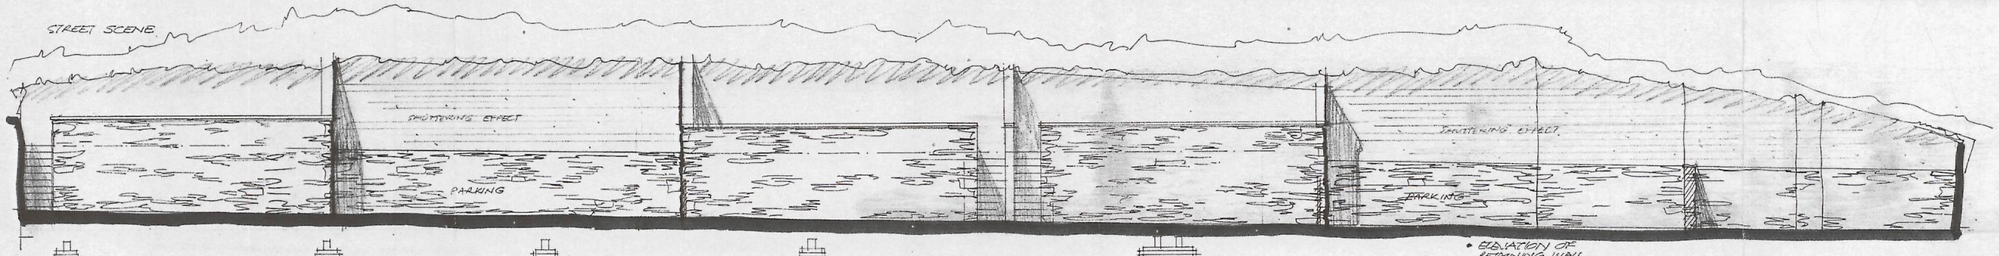

• ELEVATION OF RETAINING WALL 1:00

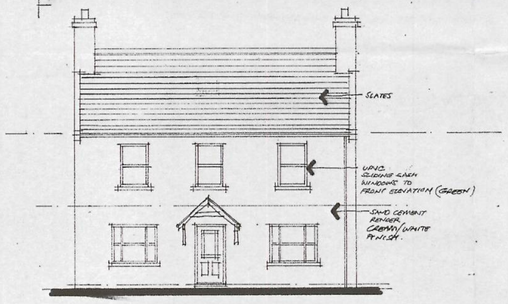

FRONT ELEVATION

REAR ELEVATION

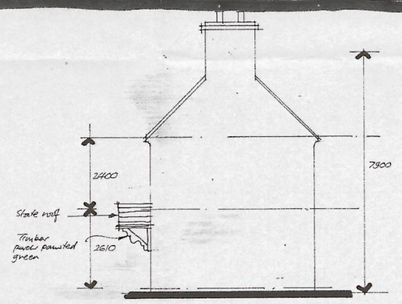

SIDE ELEVATIONS

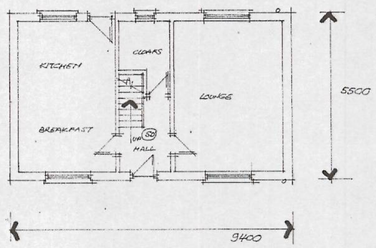

GROUND FLOOR PLAN

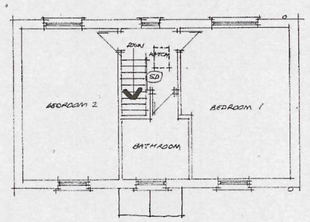

FIRST FLOOR PLAN.

RECEIVED ON
17 JUL 2014
DEPARTMENT OF INFRASTRUCTURE

Revision (c) July 14 : details of porch shown. details of door shown. retaining wall elevation from behind houses. showing additional steps to reduce concrete wall.

Revised:
(a) Rooflights off.
(b) Street scene altered.
(c) Porch shown

• MEG COWIN

PROPOSED DEVELOPMENT OF FOUR DWELLINGS TO REPLACE "THE NEW INN" AND CAR PARK,
NEW ROAD
LAXEY
ISLE OF MAN. IM4 7HS

SCALE : 1:100
DATE : NOV 2012
DRGN.Nº : C/3644/8(c) Amended Plan IM/00 Oct 09

DLD

DAVE LUTON DESIGN
PH (07624) 494309

Received 17.7.14
DEPARTMENT OF INFRASTRUCTURE
PLANNING and BUILDING CONTROL DIVISION
Town and Country Planning Act
Decision
Appeal