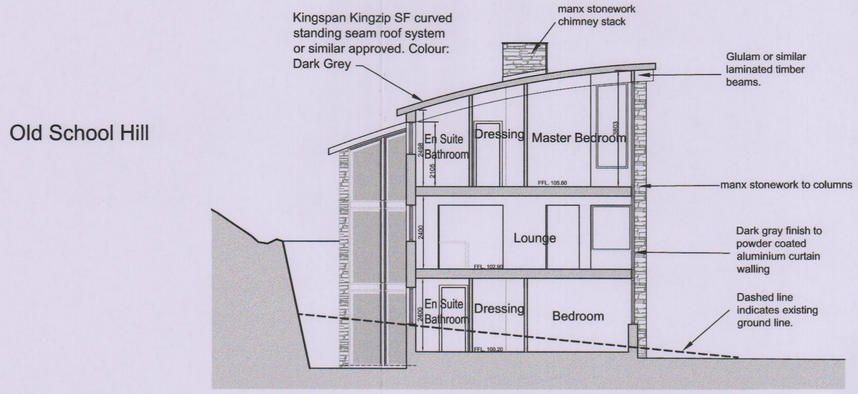

Section A. - A.

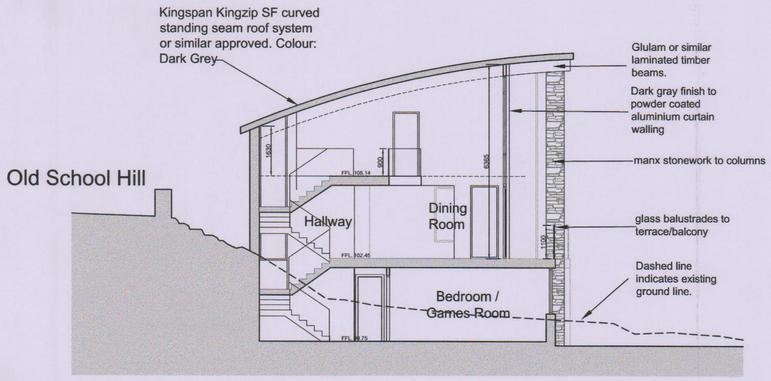

Section B. - B.

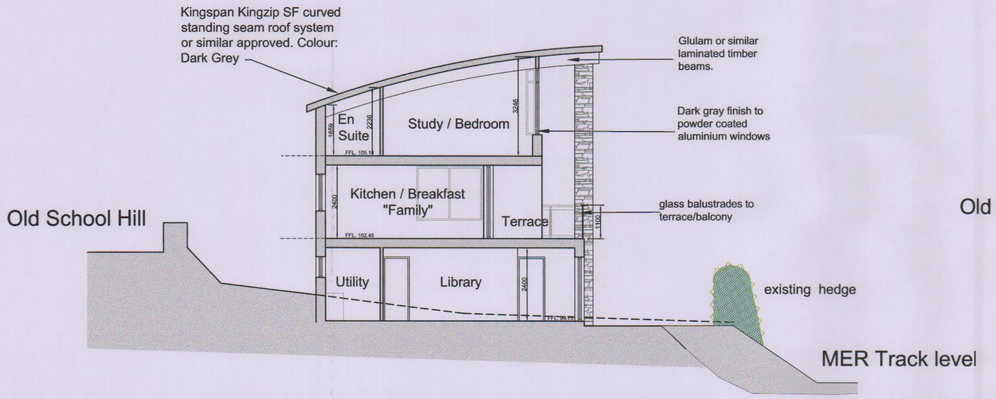

Section C. - C.

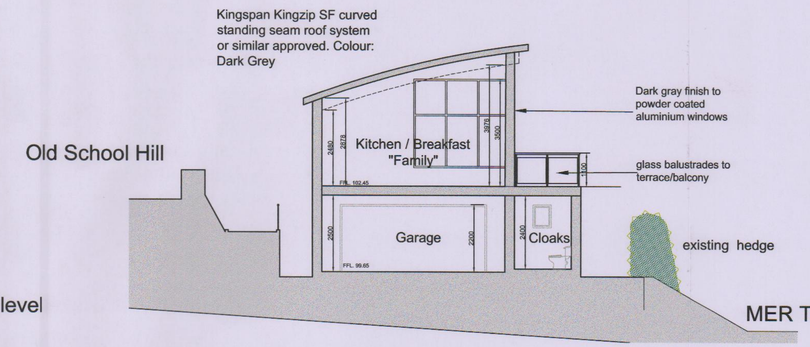

Section D. - D.

PLANNING & BUILDING CONTROL
RECEIVED ON
21 AUG 2019
DEPT OF ENVIRONMENT FOOD AND AGRICULTURE

Amended
Received 21/8/19 18/00979/B

Notes

FIGURED DIMENSIONS ARE TO BE USED IN PREFERENCE TO SCALED DIMENSIONS.

WHERE APPLICABLE CONTRACTORS MUST CHECK ALL DIMENSIONS ON SITE.

THE COPYRIGHT OF THIS DRAWING IS THE PROPERTY OF THE ARCHITECTS. THIS DRAWING MAY NOT BE REPRODUCED WITHOUT THIER PERMISSION AND MUST BE RETURNED BY THE CONTRACTORS TO THE ARCHITECTS OFFICE ON COMPLETION OF THE WORK.

REVISIONS

NO.	DATE	DESCRIPTION
A	Aug.19	Amended house sections to correspond with reduced sized house plans

Ellis • Brown
Architects • Interior Designers • Surveyors
12 Strathallan Crescent
Queens Promenade
Douglas
Isle of Man, IM2 4NR
Tel. 01624-621375 Fax. 01624-628465
e-mail. office@ellisbrown.im

Client

Mr and Mrs. Colin Rushmere

Project

Proposed Replacement dwelling
"Berwyn"
Old School Hill
Laxey

Drawing Title

Sections as Proposed

Drawn	Checked
CJS	
Scale 1:100	Date July. 2019

18/2684/05A